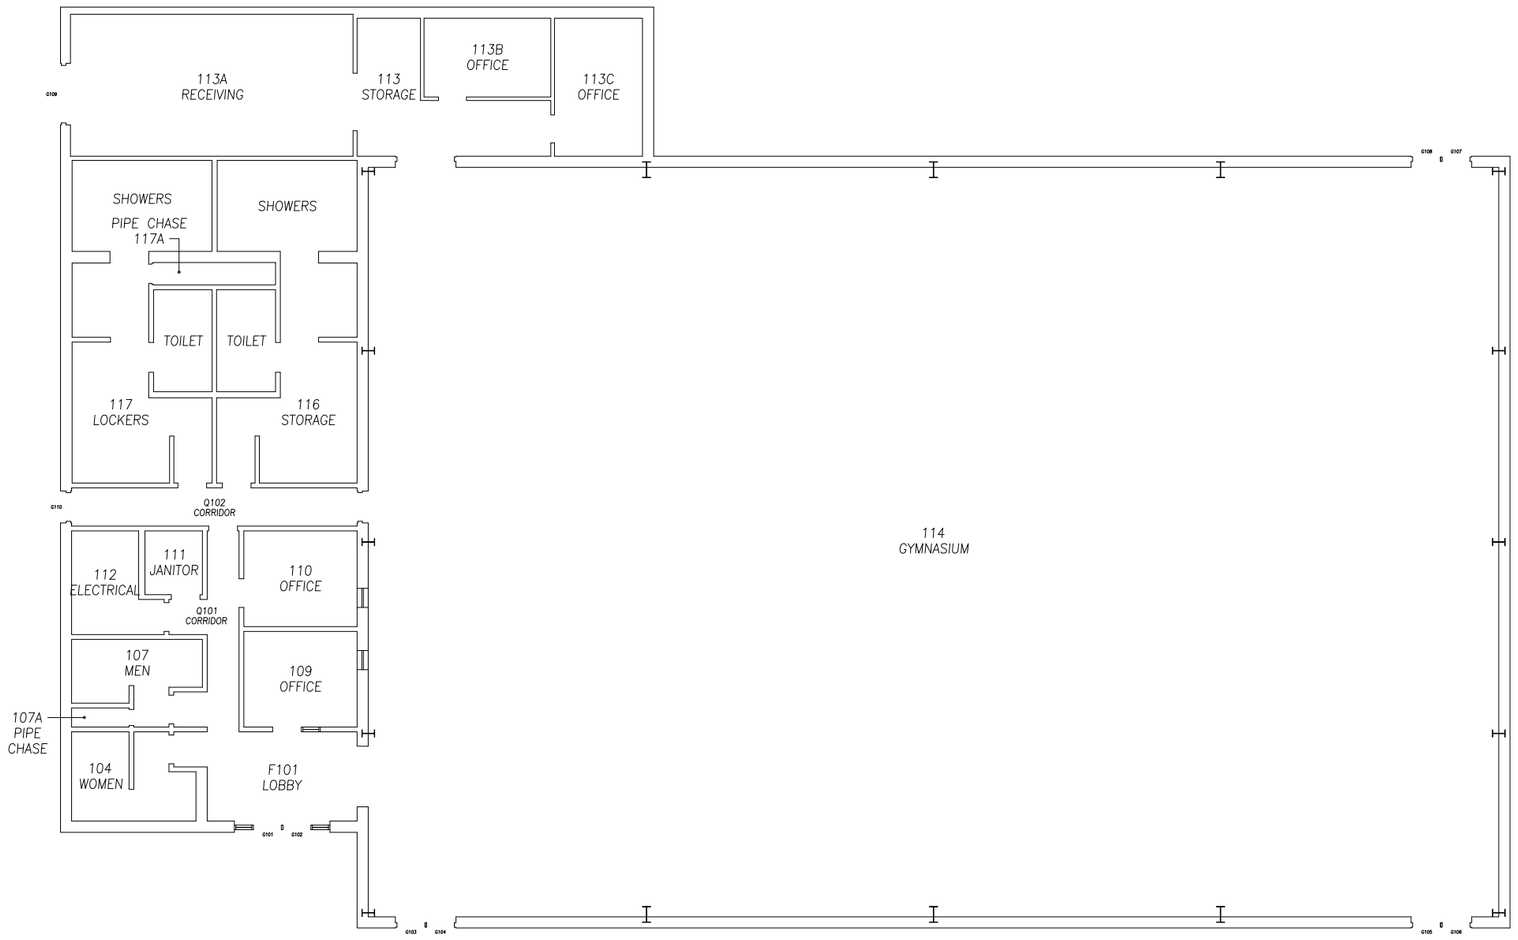

ATHLETIC & RECREATION CENTER

PSU BUILDING NAME

FIRST FLOOR PLAN

BUILDING FLOOR LEVEL

PENN STATE FAYETTE, THE EBERLY CAMPUS, UNIONTOWN, PA

PSU CAMPUS LOCATION

PENNSTATE

FACILITIES RESOURCES AND PLANNING

THE PENNSYLVANIA STATE UNIVERSITY
BENEDICT HOUSE
UNIVERSITY PARK, PA 16802

OFFICE: 814.865.1595 FAX: 814.865.1610 www.facilities.psu.edu

SCALE 0 8' 16' 32' / 4' 12'

05/19/04
CREATION DATE

05/09/17
REVISED DATE

Campus block plans are for referential use only. Drawings are not to be used for architectural engineering purposes.

0984-005
BUILDING NUMBER

1 OF 1
SHEET NUMBER

1
FLOOR LEVEL